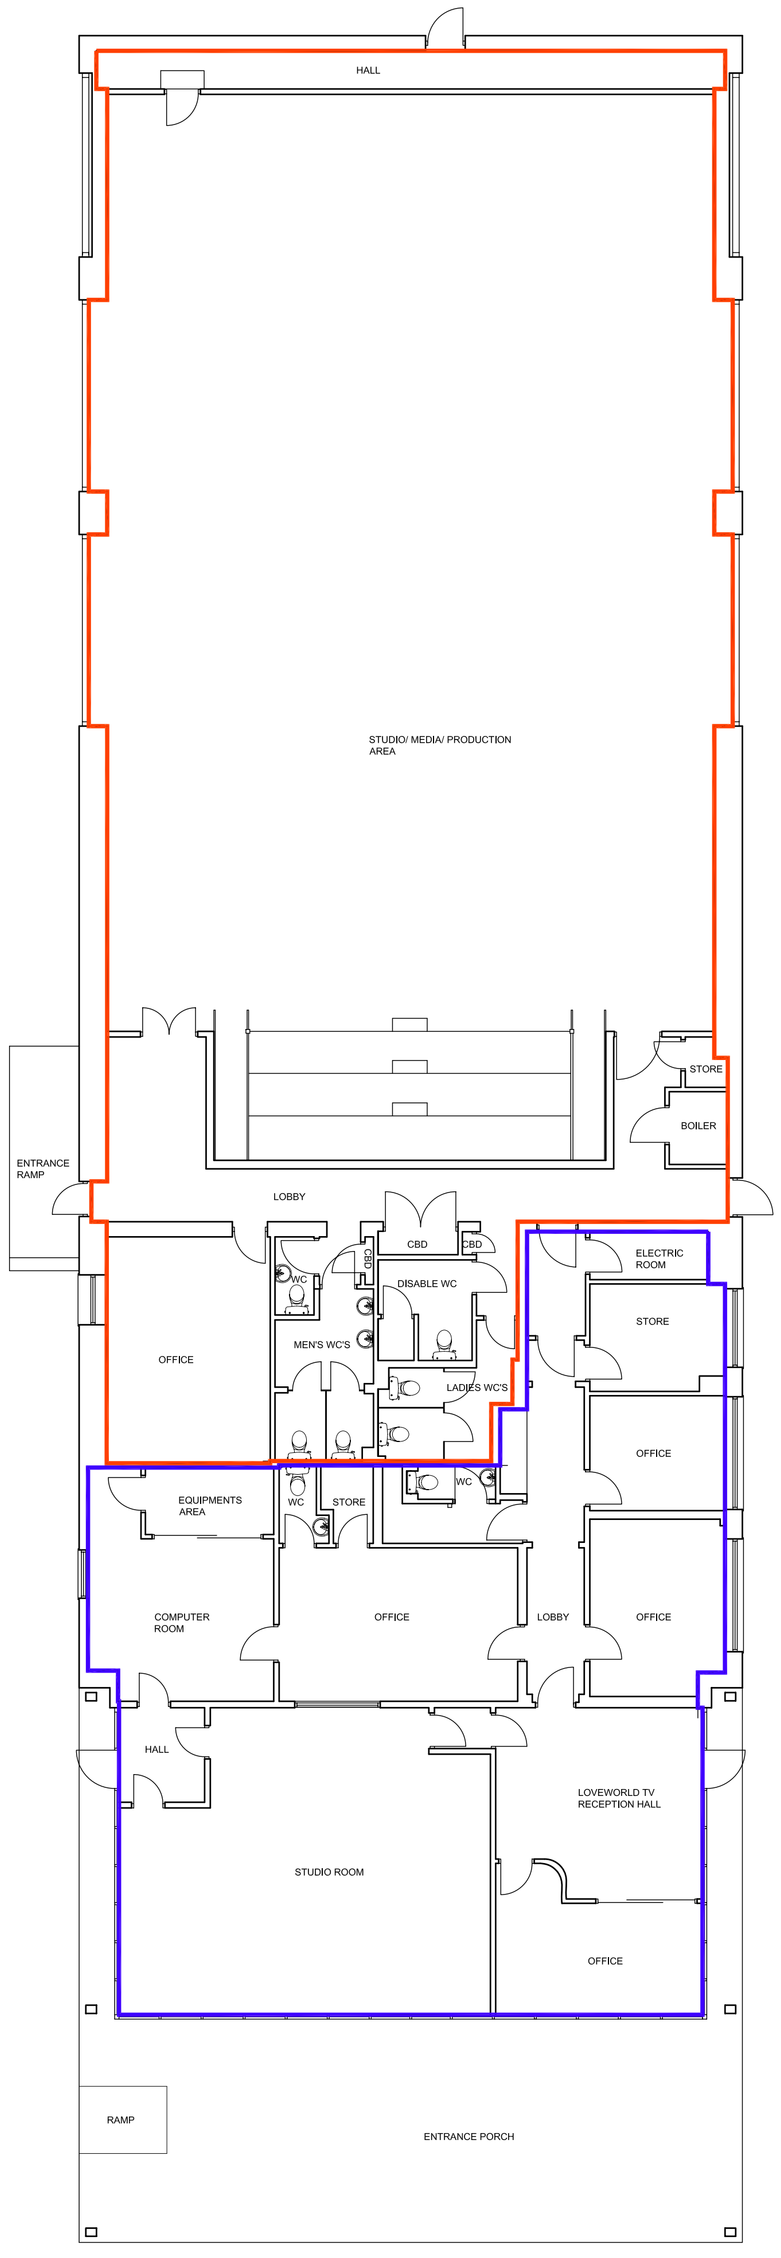

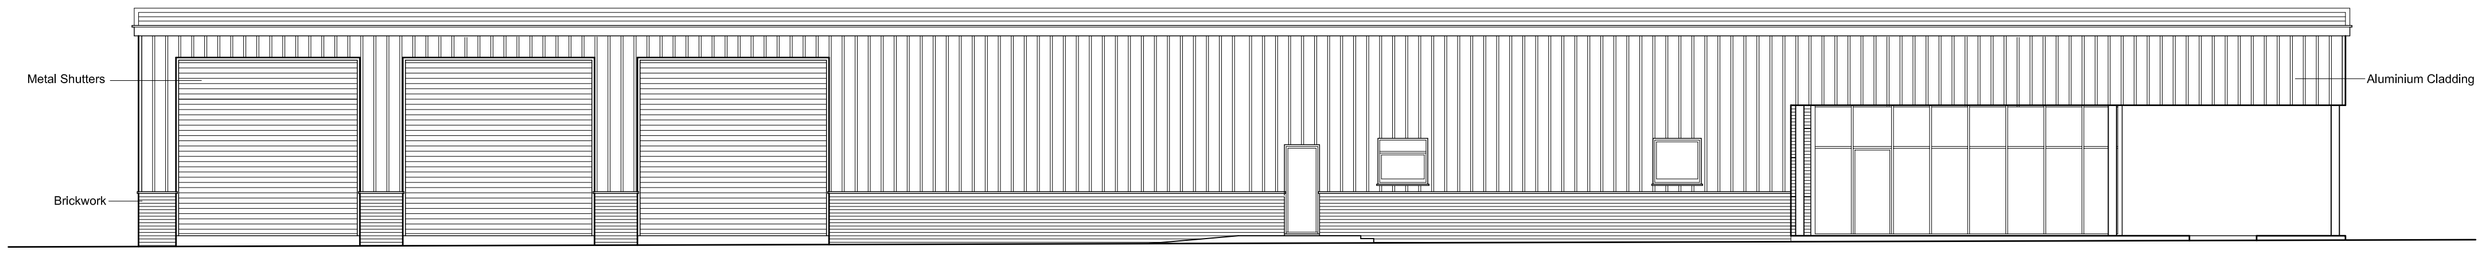

LEFT SIDE ELEVATION

RIGHT SIDE ELEVATION

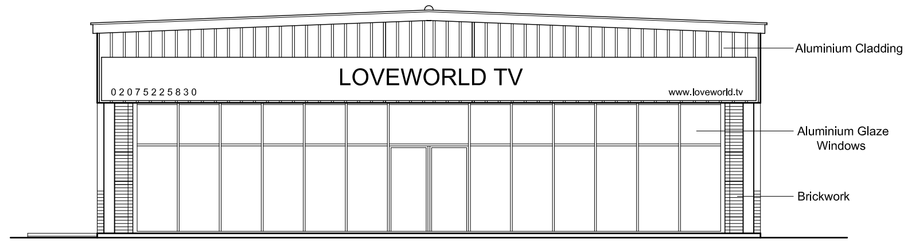

FRONT ELEVATION

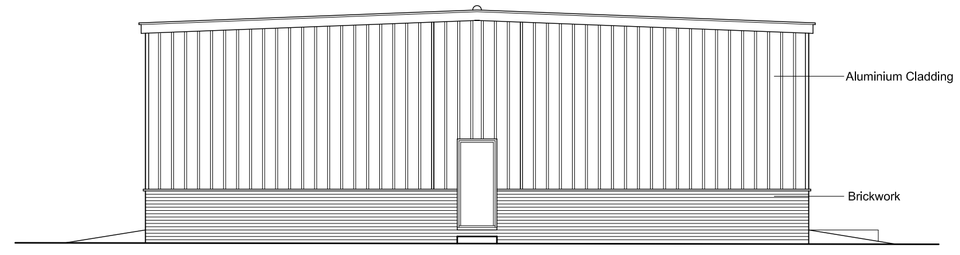

BACK ELEVATION

D1 USAGE

B8 USAGE

FRED RICHARD & ASSOCIATES
ARCHITECTURE, PLANNING & PROJECT MANAGEMENT
161 PARROCK STREET GRAVESEND
KENT DA12 1ER. TEL. 07812378352

EXISTING
PLAN & ELEVATIONS

UNIT 2 STANDARD INDUSTRIAL ESTATE HENLEY ROAD, LONDON. E16

SCALE : 1:100
DATE : 17/04/09
DRAWN BY : FR
CHECK BY : FR

Dwg. No:
2011/02